

REFERENCE		REFERENCE. No.



KEYPLAN

REV.		DATE	DESCRIPTION	PREPARED	CHECKED	APPROVED	AUTHORIZED
06	2024.07.12		ISSUED FOR CONSTRUCTION				
04	2023.10.04		ISSUED FOR APPROVAL				
03	2023.09.02		ISSUED FOR APPROVAL				
02	2024.07.23		ISSUED FOR APPROVAL				
01	2024.06.03		ISSUED FOR APPROVAL				
00	2024.06.13		ISSUED FOR REVIEW				
Client:							
EPC Contractor:							

Client:					
Project:	Library Code	Document Title	Sheet Title	Page 1 of 1	Sheet 1 of 1
Consultant:		EPC Contractor:			

Title:									
PFD for CU Concentrate Dewatering Area-34									
Client Number: 28C3-D-4IN-PTD-034-0000-00-PR-0028									
Document Number: 12002-D-PR-PTD-303-DWT-026		CLASS		SIZE		SCALE		REV.	
Library code: 303-0000-00-PR-PTD-026-05		PA		A3		N.T.S		SHEET NO. 1 OF 2	
7								05	
								00	
								8	

PROJECT INFORMATION		CLASS	
CONCENTRATE DWT AREA-34		SIZE	






PROJECT:		EPC Contractor:	
Title:			
PFD for CU Concentrate Dewatering Area-34			
Client Number: 28C3-D-4IN-PRD-034-0000-00-PR-0028			
Document Number: 12002-D-PR-PFD-303-DWT-026		CLASS	
Library code: 303-E03-0000-00-PR-PFD-026-05		SIZE	
		SCALE	
		N.T.S	
		1 OF 2	
		SHEET NO.	
		CLIENT	
		VENDOR	
		REV.	
		00	



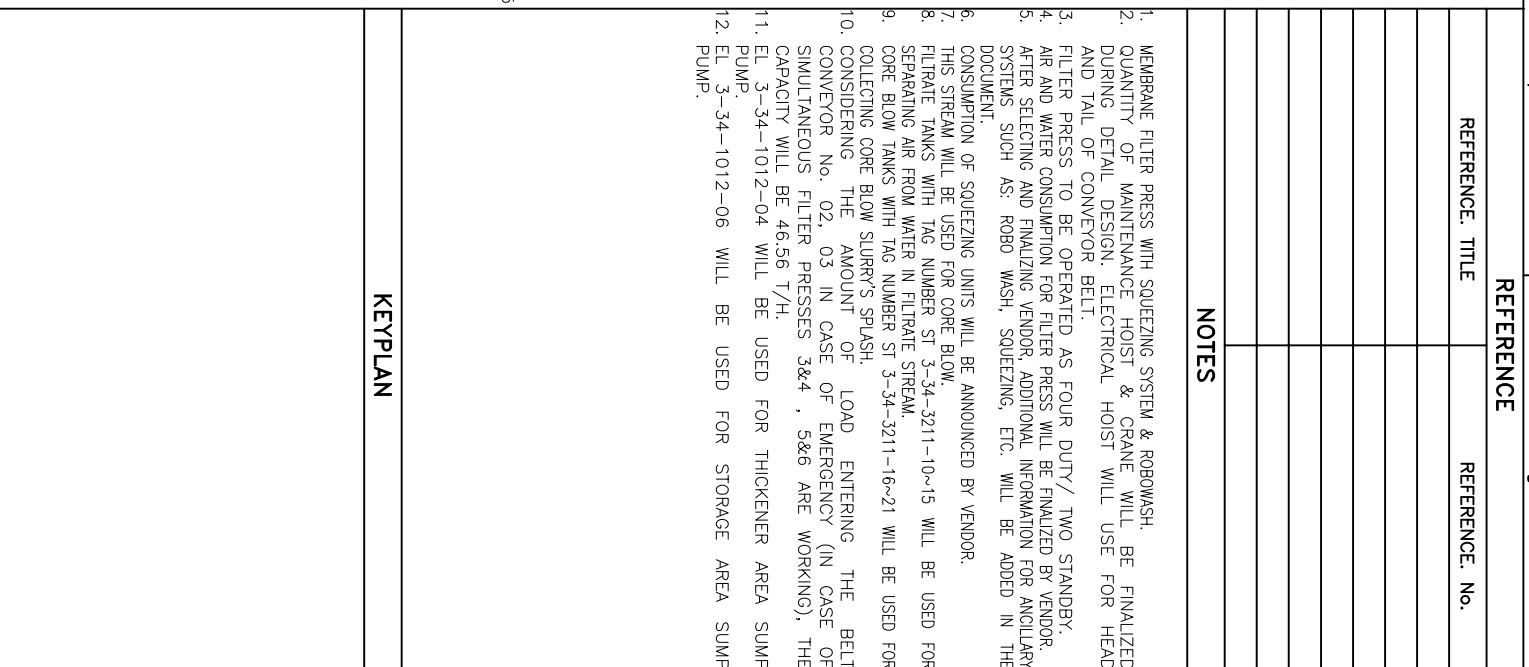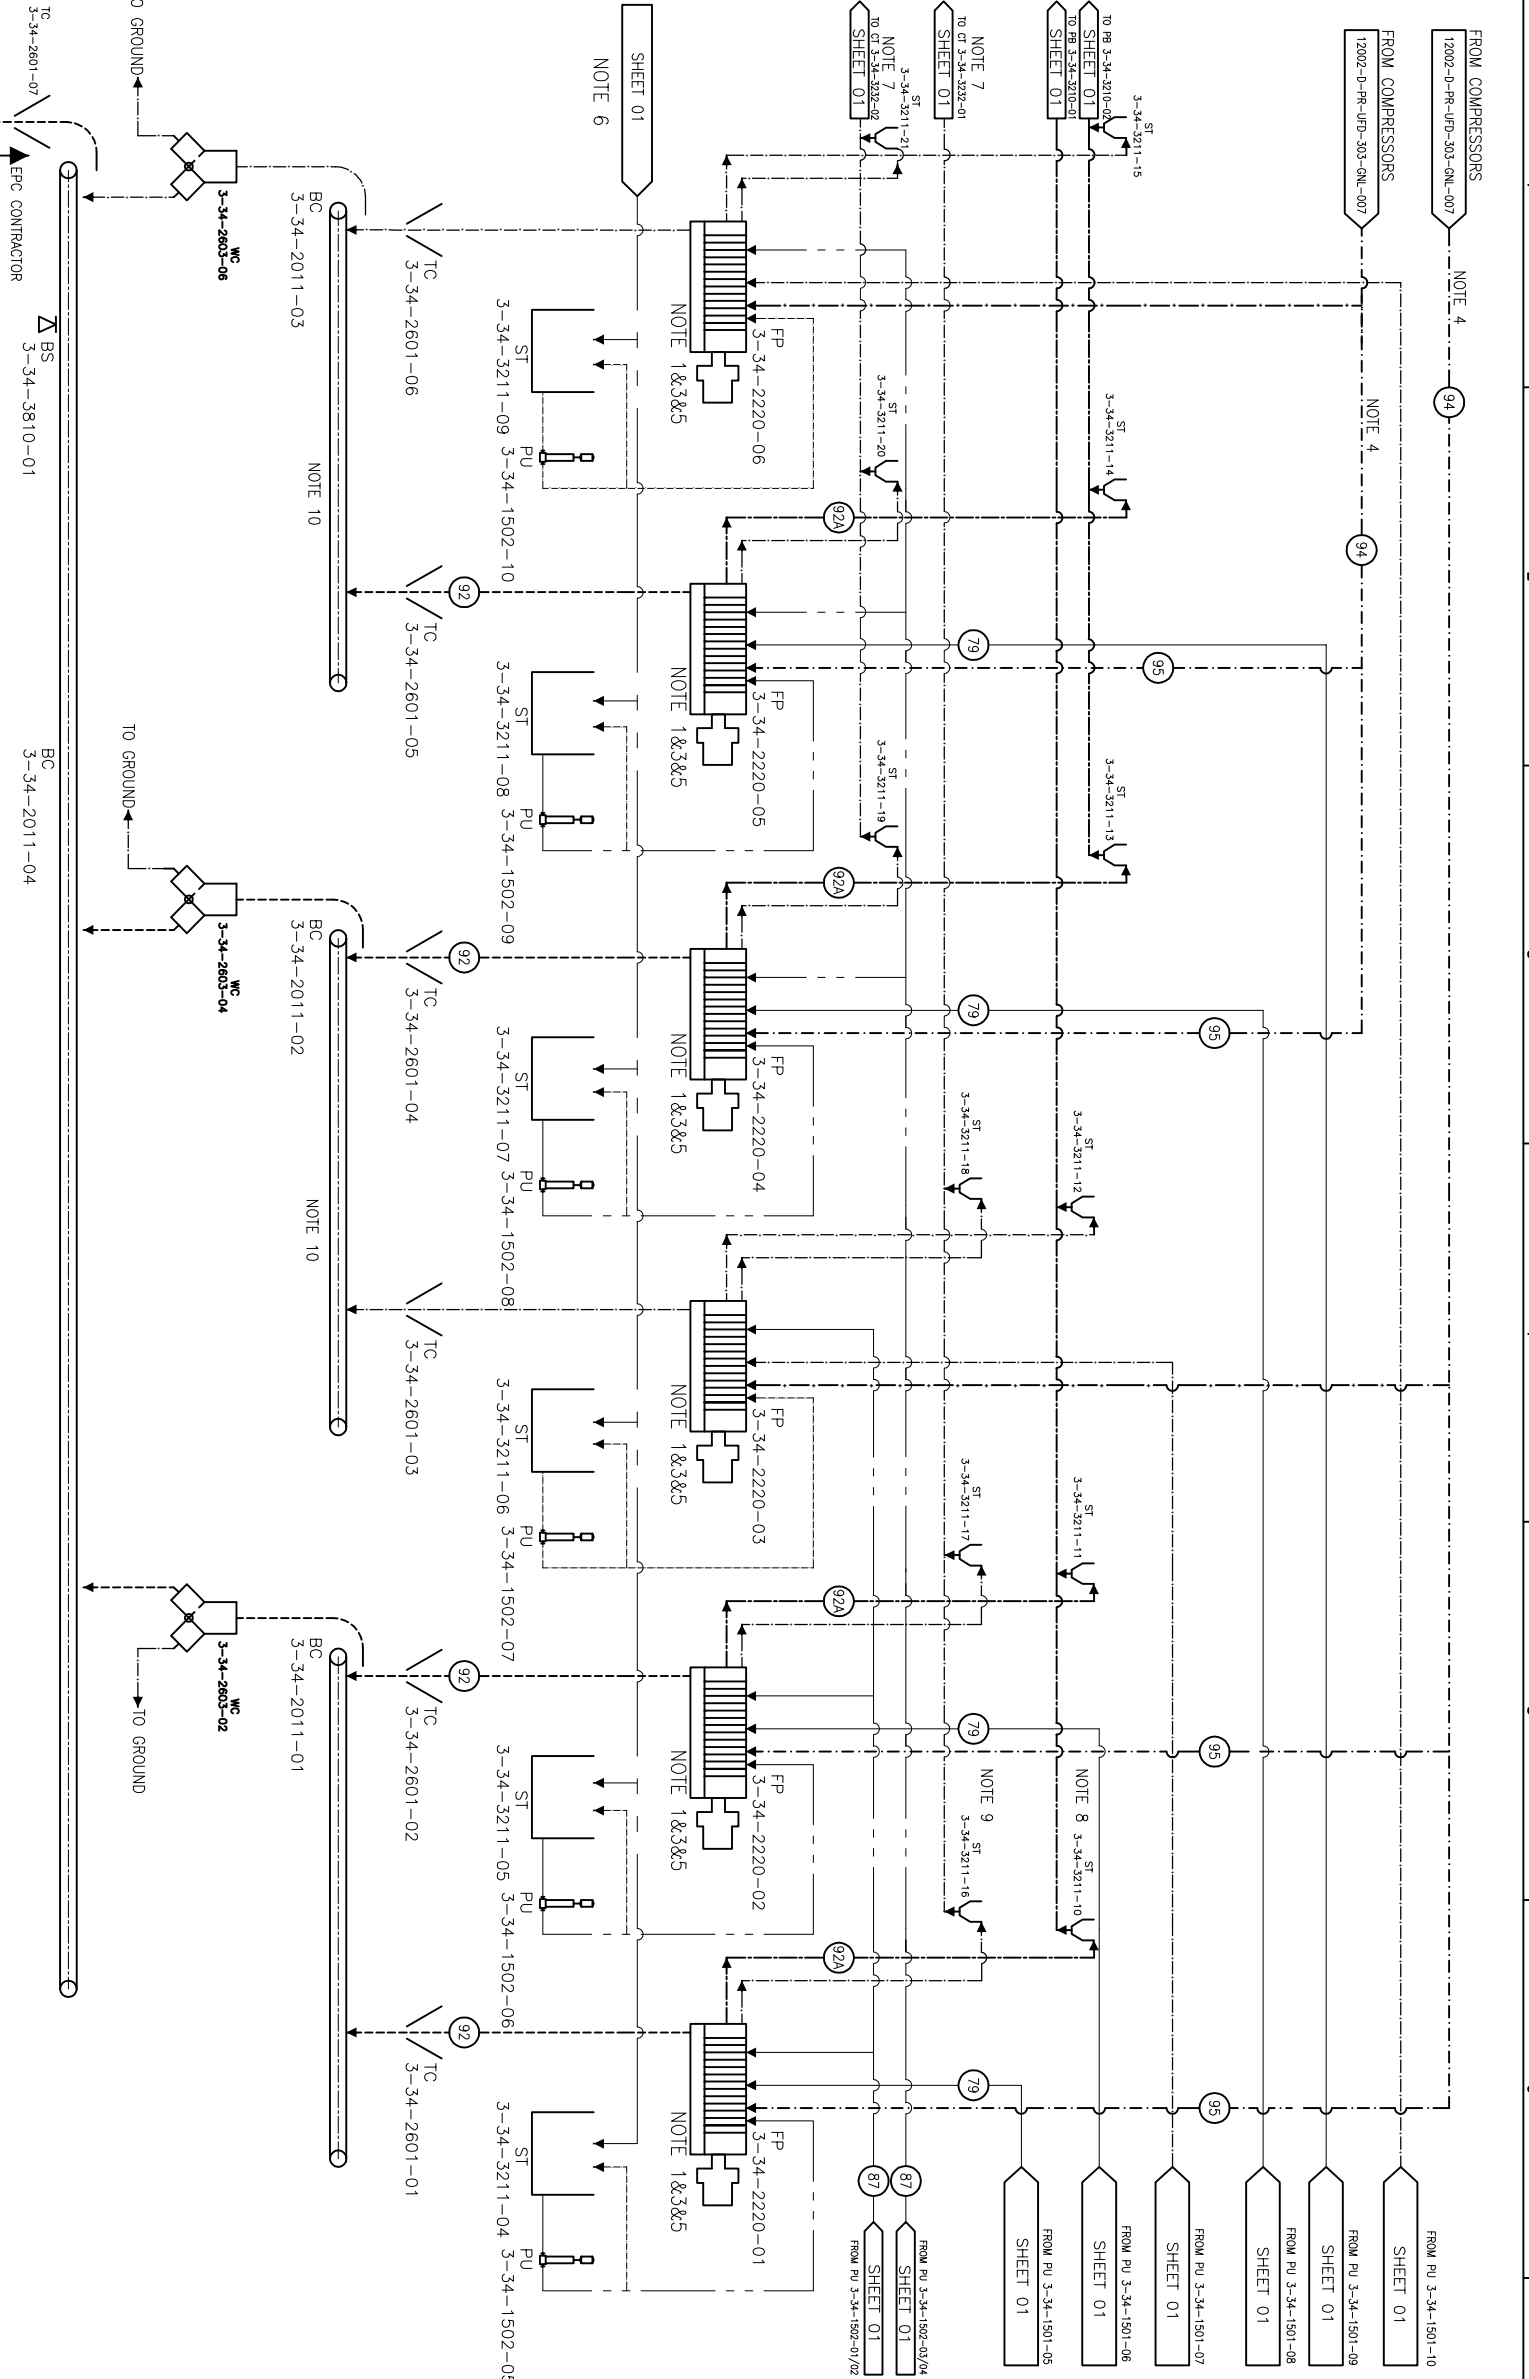

NOMINAL FLOW (680 DPH 0.4-C)										
Stream no	-	79	87	92A	92	93	94	95		
Solids	dm ³ /h	20.14	0.00	0.00	20.14	80.56	-	-	-	-
Solid	dm ³ /h	64.53	0.00	0.00	60.00	80.00	-	-	-	-
Water flowrate	m ³ /h	11.07	3.50	10.58	8.86	2.74	-	-	-	-
Slurry flowrate	m ³ /h	16.12	3.50	10.58	7.79	29.15	-	-	-	-
Slurry/bulk	l/h	31.21	3.50	10.58	22.88	89.52	-	-	-	-
Slurry/bulk Density	g/cm ³	1.84	1.00	1.00	2.60	2.60	-	-	-	-
Cu Grade	%	3.99	-	-	3.99	3.99	-	-	-	-
Cu Mass	l/h	22.75	-	-	22.75	22.75	-	-	-	-
Cu Distribution	%	4.58	-	-	4.58	18.33	-	-	-	-
Air flowrate	Nm ³ /min	22.25	-	-	22.25	89.00	-	-	-	-
Air pressure	bar(g)	-	-	-	-	-	-	8.00	8.00	-
DESIGN FLOW (500 DPH 0.4-C)										
Stream no	-	79	87	92A	92	93	94	95		
Solids	dm ³ /h	23.24	0.00	0.00	23.24	92.55	-	-	-	-
Solid	dm ³ /h	64.53	0.00	0.00	60.00	80.00	-	-	-	-
Water flowrate	m ³ /h	12.77	4.04	12.71	2.58	10.33	-	-	-	-
Slurry flowrate	m ³ /h	18.60	4.04	12.71	8.41	33.63	-	-	-	-
Slurry/bulk	l/h	36.01	4.04	12.71	25.82	103.29	-	-	-	-
Slurry/bulk Density	g/cm ³	1.84	1.00	1.00	2.60	2.60	-	-	-	-
Cu Grade	%	3.99	-	-	3.99	3.99	-	-	-	-
Cu Mass	l/h	22.75	-	-	22.75	22.75	-	-	-	-
Cu Distribution	%	5.29	-	-	21.15	21.15	-	-	-	-
Air flowrate	Nm ³ /min	22.25	-	-	22.25	89.00	-	-	-	-
Air pressure	bar(g)	-	-	-	-	-	-	8.00	40.00	8.00

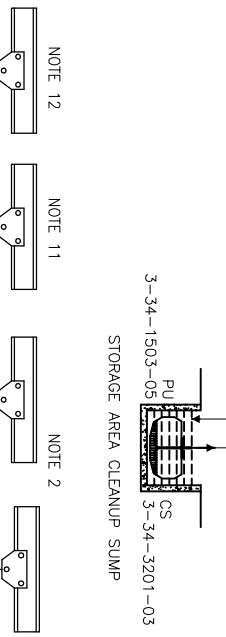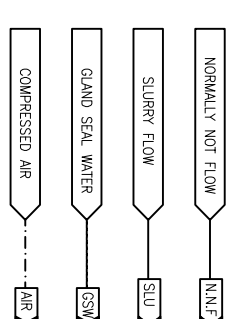[illegible]

